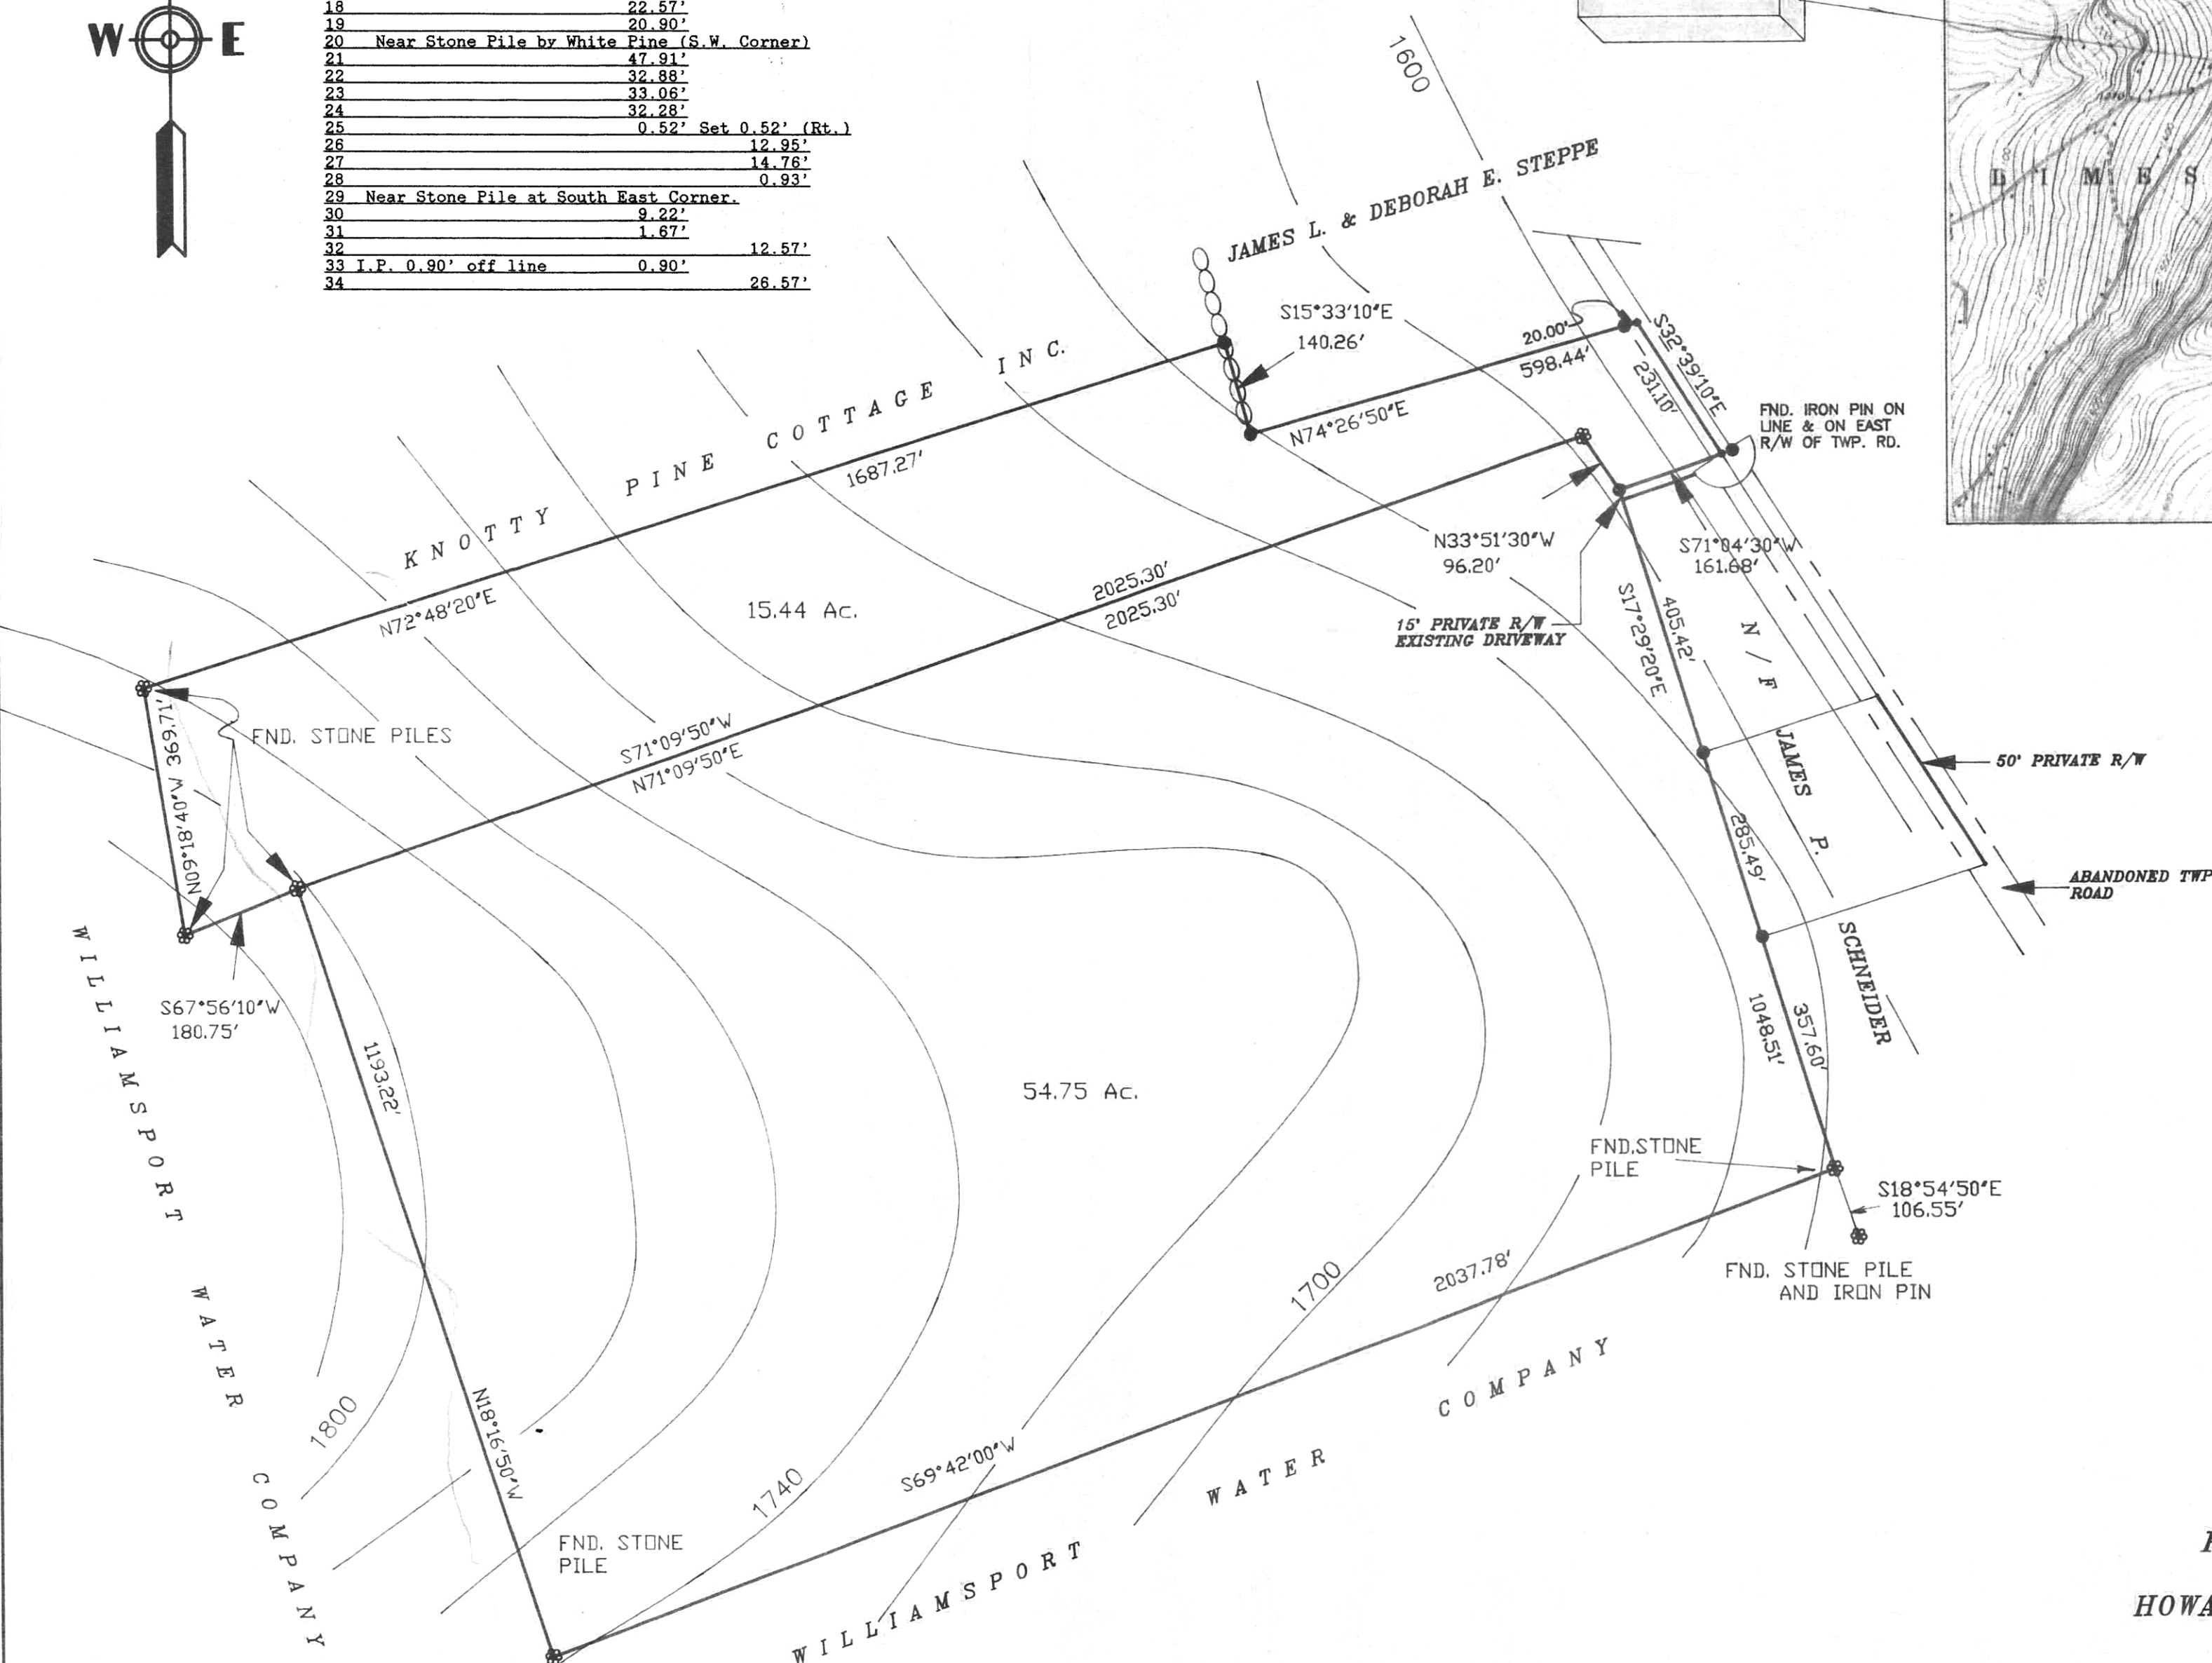


Offsets Traverse Points to Property line.			
Traverse Point	to	P/L	Left Right
5			7.44'
6			19.03'
7			2.82'
8		30.71'	
9		22.48'	
10		23.91'	
11		23.13'	
12		1.85'	
13	Go from 1.85' Lt. of #12 to Stone Pile near Large Tree House		
14	At Large Stone Pile		
15		6.85'	
16		31.25'	
17		17.70'	
18		22.57'	
19		20.90'	
20	Near Stone Pile by White Pine (S.W. Corner)		
21		47.91'	
22		32.88'	
23		33.06'	
24		32.28'	
25		0.52'	Set 0.52' (R)
26			12.95'
27			14.76'
28			0.93'
29	Near Stone Pile at South East Corner.		
30		9.22'	
31		1.67'	
32			12.57'
33	I.P. 0.90' off line		0.90'
34			26.57'

[illegible]
$$1'' = 2000'$$


PENNSYLVANIA

JOB NO. 778-92 SCALE: 1" = 200' DATE 08/18/92